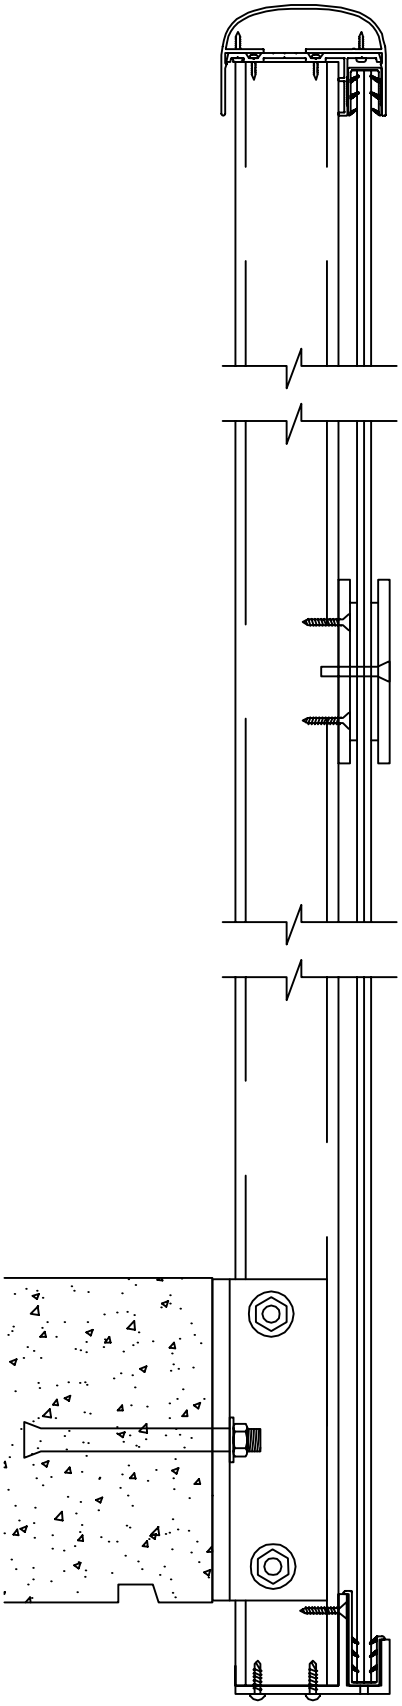


TORO ALUMINUM
Railings Inc.
140 APPLEWOOD CRESENT
CONCORD, ONTARIO L4K 4E2
T: 905.761.1789 F: 905.761.1764


GENERAL NOTES


THESE DRAWINGS ARE COPYRIGHT AND THE PROPERTY OF TORO ALUMINUM RAILINGS INC. THE DRAWINGS MAY NOT BE USED FOR CONSTRUCTION WITHOUT THE PERMISSION OF TORO ALUMINUM RAILINGS INC.
REPRODUCTION OF THESE DRAWINGS WITHOUT THE CONSENT OF TORO ALUMINUM RAILINGS INC. IS STRICTLY PROHIBITED.

DO NOT SCALE THESE DRAWINGS, ANY ERRORS OR DISCREPANCIES IS TO BE REPORTED IMMEDIATELY TO: TORO ALUMINUM RAILINGS INC.
THE PURPOSE OF THESE DRAWINGS IS TO GET RIGHT CONDITIONS FOR FUTURE

| No. | DD/MM/YY | REVISIONS | BY |
|---|---|---|---|

DESCRIPTION: BALCONY RAILING FACE MOUNT WITH ANGLES

PLOT DATE:

SCALE: NTS

PROJECT No:

DRAWING No:

TORO PROJECT No:

DRAWN BY:

CHECKED BY: